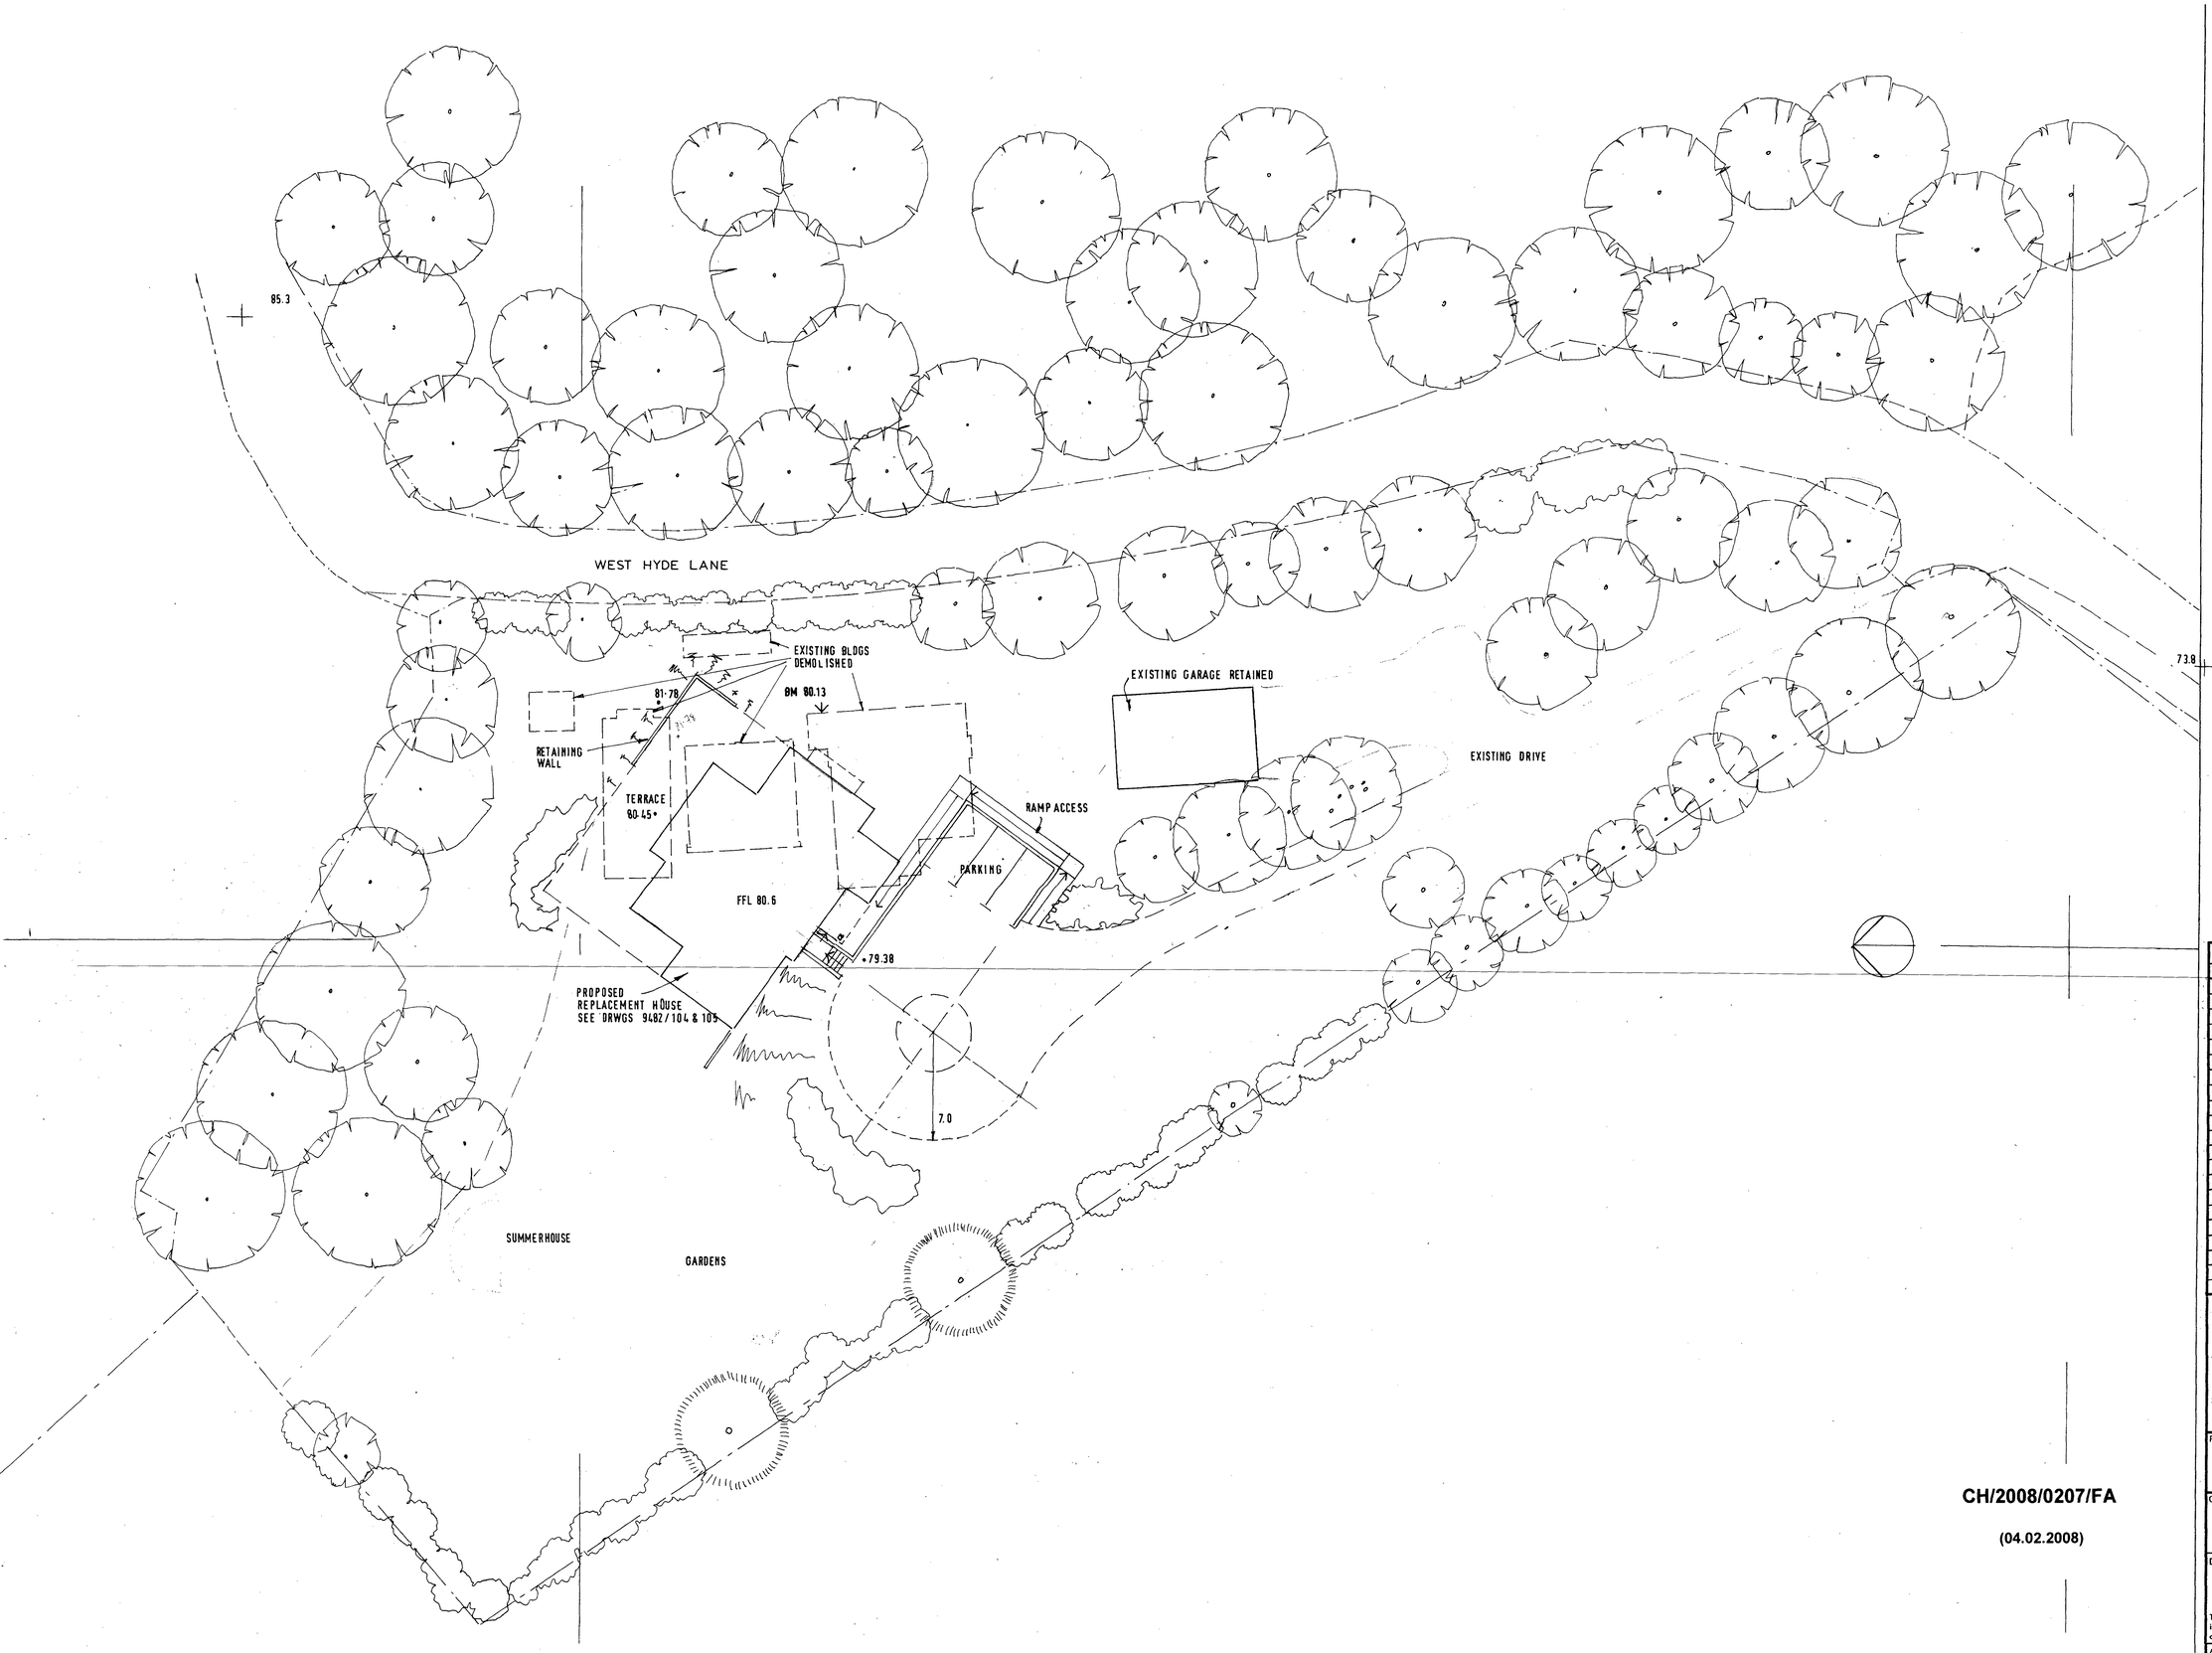

CH/2008/0207/FA

(04.02.2008)

	Revisions	Date

STARR
KILLOCH
ADAMS
ARCHITECTS

ST.MARTIN'S HOUSE OCKHAM ROAD SOUTH EAST HORSLEY
KT24 6RX TEL : 01483 281400 FAX : 01483 281177

Project

BEECH HOUSE, WEST HYDE LANE, CHALFONT ST. PETER, GERRARDS CROSS, SL9 0QP

Client

MR & MRS H MOSES

Drawing Description

PROPOSED SITE PLAN

This drawing has been produced for the above Client for the above project and is submitted as part of planning application and is not intended for use by any other person or for any other purpose.

All dimensions to be checked prior to construction. Any discrepancy between this drawing and any other information is to be referred to the Company. This drawing is the copyright of the SKA Architects Ltd. © 2008 Copying/use of drawings in any form will be an infringement of copyright

Date	Scale	Drawn by
30/01/08	1: 200 @ A1	
Job No. 9482	Drawing No. 103	Rev.